Permit #F00155398

FilmL.A., Inc.
6255 W Sunset Blvd, 12th Floor
Hollywood, CA 90028
t: (213)977-8600 - f: (213)977-8601
www.filmla.com

Summary Information

Permit No: F00155398 **Type of Permit:** FILMING **Release Date:** 08/20/2019

Production Company	VALIANT PICTURES, LLC
Insured Company Name	VALIANT PICTURES, LLC
Contact Phone No. 1	929-253-1084
Contact Phone No. 2	
Fax	
Address	26 BROADWAY, 8TH FLOOR NEW YORK, New York 10004
Production Title	CARMAX
Type of Production	Commercial - Standard

Producer	Adam Zimmer
Director	Danny Corey
1st AD	Timothy Brown
Production Manager	Michael Rodriguez
FilmL.A. Coordinator	Francisco Nunez
Location Manager	Vincent Lopez
Primary Phone	Mobile - 619-204-5497
Secondary Phone	
Location Assistant	N/A N/A
Primary Phone	Mobile - 000-000-0000
Secondary Phone	

Fees

Posting 600	$138.00
Notification Charge	$173.00
FILMLA NON-REFUNDABLE FILM APPLICATION FEE	$699.00
LA CITY LANE AND STREET CLOSURE FEE	$312.00
LA CITY FIRE DEPARTMENT SPOT CHECK SURCHARGE	$85.00

Total Permit Fee $1,407.00

Number of Locations 1

NOT A PERMIT

FilmL.A., Inc.
6255 W Sunset Blvd, 12th Floor
Hollywood, CA 90028
t: (213)977-8600 - f: (213)977-8601
www.filmla.com

Summary Information — Location

Permit Number F00155398
Production Company VALIANT PICTURES, LLC
Insured Company VALIANT PICTURES, LLC
Production Title CARMAX

Location Manager Vincent Lopez
Primary Phone Mobile - 619-204-5497
Secondary Phone

Location Address 3144 Corda Dr, Los Angeles, CA, 90049

Location Type Private Residence

Film Dates 8/21/2019 - 8/21/2019 07:00 - 22:00 1 day

Open or Closed to the Public Closed

Generic Conditions
THE CONSUMPTION OF ALCOHOLIC BEVERAGES AND THE USE OF DRUGS, INCLUDING MARIJUANA, ON LOCATION BY ANY CAST, CREW, OR INVITED GUESTS IS STRICTLY PROHIBITED.
*Certain service and personnel fees required by jurisdictional agencies are not collected by FilmL.A. Any such fees must be paid directly to the appropriate agency, and a separate invoice will be provided to the permittee.
*LA CITY AND/OR LA COUNTY FIRE CHECKLIST ATTACHED TO FINAL PERMIT. THE PERMITTEE IS RESPONSIBLE FOR COMPLETING CHECKLIST PRIOR TO FILMING ACTIVITY AT THIS LOCATION. NON COMPLIANCE MAY RESULT IN ASSIGNMENT OF A FIRE OFFICER.
Community Survey Obtained
Equipment staging and vehicles may park on one side of the street only.
May not interfere with adjacent traffic lanes or adjacent bike lane
Must Maintain 5' Clearance on Sidewalks/Walkways
Must maintain local/emergency access
No cast or crew parking on area streets
No interference with pedestrian traffic
No Parking in handicap spaces at anytime.
No stopping or setting up in front of merchants or residents without prior approval
Number of uniformed officers listed on the permit is a minimum requirement. Permittee remains responsible for deploying a sufficient number of uniformed officers to provide traffic and crowd control to ensure the safety of the film crew and the public.
Traffic control must be done in accordance w/MUTCD
Traffic Officers Required

Please see attached documents Corda Dr btwn Mulholland Dr & 150ft South ES curb - Valiant Pictures.pdf
20210815_165942.PDF

Equipment on Location

Type	Quantity
5 Ton Truck	2
Cast/Crew vehicles	40
Cube Trucks	2
Generator	2
Vans	3

Personnel on Location

Type	Quantity
Cast	5
Crew	40
Off-Duty/Retired LAPD Officer(s)	1

Filming Activities Camera on sticks; Drive ups & away; Equipment on property; Equipment on sidewalk only.; Equipment on sidewalk, in curb lane & across street; Exterior establishing shots; Exterior models against scenery; Handheld equipment; Interior and exterior dialogue; Interior models against scenery; There will be a 12x12 foot shade sticking out into the street.;

Jurisdiction **Political:** Los Angeles City - Council District 11 **Police:** Los Angeles Police **Fire:** Los Angeles City Department

Thomas Guide **Page:** 561 **Grid:** E7

Approvals
LOS ANGELES CITY POLICE DEPARTMENT — Irene Martinez
FILML.A. CLOSURES — Yulizza Ramirez

NOT A PERMIT

FilmL.A., Inc.
6255 W Sunset Blvd, 12th Floor
Hollywood, CA 90028
t: (213)977-8600 - f: (213)977-8601
www.filmla.com

Summary Information — Location

Permit Number F00155398
Production Company VALIANT PICTURES, LLC
Insured Company VALIANT PICTURES, LLC
Production Title CARMAX

Location Manager Vincent Lopez
Primary Phone Mobile - 619-204-5497
Secondary Phone

LOS ANGELES CITY DEPARTMENT OF PUBLIC WORKS Cairo Hunter

Coordinator Note SPOT CHECK APPROVED FOR FILMING AT THIS LOCATION UNDER THE FOLLOWING CONDITION:

- THE 12 X 12 CAN NOT BE POSITIONED ANYWHERE IN THE STREET WITHOUT LAPD.

PER INSP. HUDSON 8/19.

Parking

Base Camp
Location Type : Filming Location

Crew Parking
Location Type : Other Location
2701 SEPULVEDA BLVD., LOS ANGELES, CA, 90077

Parking Notes
Skirball Cultural Center

Posting "No Parking" signs E/S CORDA DR, MULHOLLAND DR - SOUTH 500'

Approximate Footage 301 - 600 **Log Number** 251655

Date(s) 8/21/2019 to 8/21/2019 **Time(s)** 07:00 to 22:00

Lane / Full Closure CURB LANE CLOSURE: E/S CORDA DR, MULHOLLAND DR - SOUTH 150'FT
Approximate Footage 0 - 300

Date(s) 8/21/2019 to 8/21/2019 **Time(s)** 09:00 to 22:00

NOT A PERMIT

Permit #F00155398

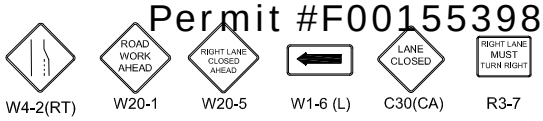

Ⓢ TRAFFIC SIGNAL

● TRAFFIC CONE

TYPE I W/ SIGN

FLASHING ARROW SIGN (FAS)

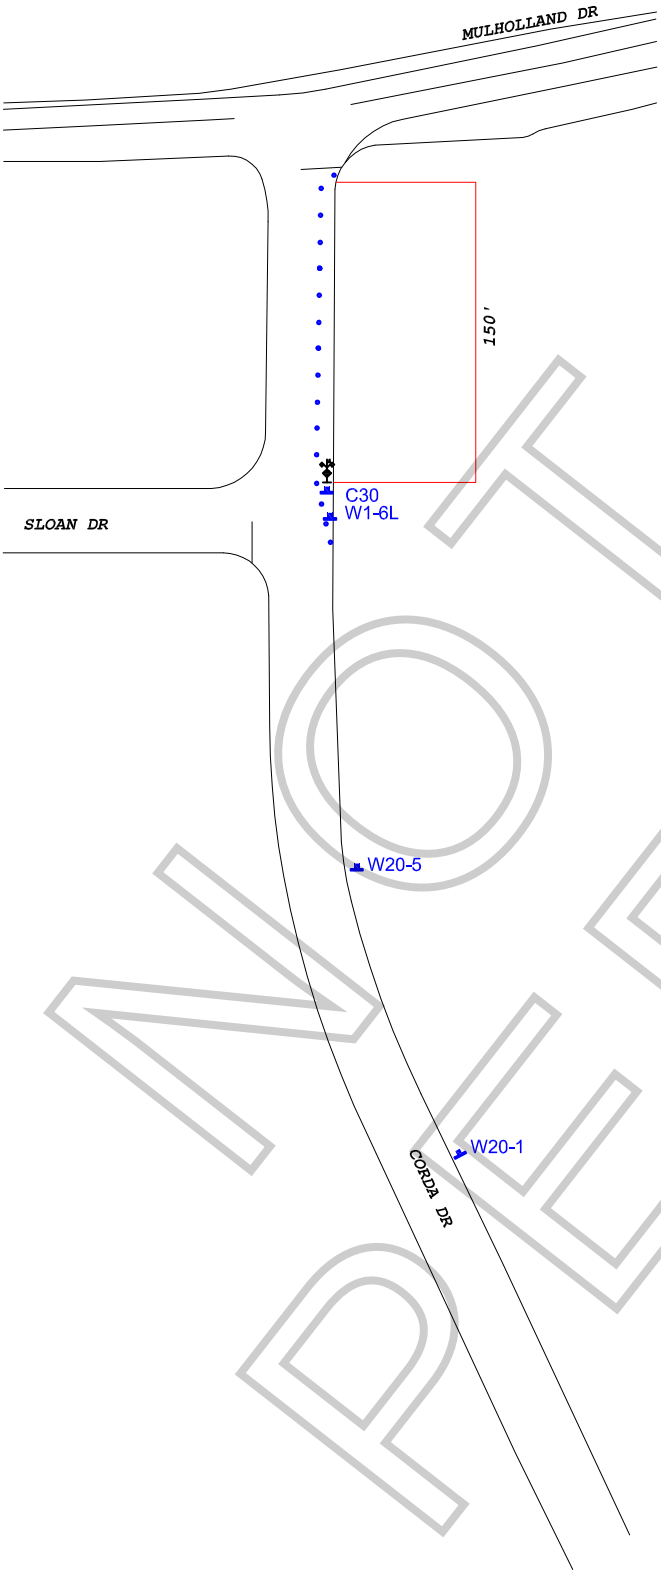

ALL TRAFFIC CONTROL WILL BE INSTALLED TO MEET OR EXCEED THE LATEST CA-MUTCD MINIMUM REQUIREMENTS

WORK ZONE TRAFFIC CONTROL PLAN GENERAL NOTES

1. **DATE/TIME: 8-21-19 FROM 07:00 HOURS TO 22:00 HOURS.**

2. ALL SIGNING, STRIPING, AND TRAFFIC CONTROL DEVICES SHALL CONFORM TO THE (CURRENT) STATE OF CALIFORNIA DEPARTMENT OF TRANSPORTATION (CALTRANS) STANDARD PLANS AND STANDARD SPECIFICATIONS, CALIFORNIA MUTCD, AND ANY ADDENDUMS THERETO, AND AS SHOWN ON THESE PLANS, SYMBOLS AND ABBREVIATIONS USED ARE SHOWN ON CALTRANS STANDARD PLANS.
3. THERE WILL BE NO INTERFERENCE WITH TRAFFIC SIGNALS OR CROSSWALKS.
4. CONES WILL BE 28" MINIMUM HEIGHT AND HAVE REFLECTORIZED SLEEVES FOR NIGHT WORK.
5. POLICE WILL DIRECT TRAFFIC IF NECESSARY.

NOT A PERMIT

TCP FOR:	VALIANT PICTURES: "CARMAX"
LOCATION:	E/S CURB LANE OF CORDA DR FROM MULHOLLAND DR TO 150' SOUTH LOS ANGELES, CALIFORNIA
CONTACT:	RENE GARCIA OFFICE# 213-763-9000 VINCENT LOPEZ PH# 619-204-5497
	JCL TRAFFIC SERVICES (213) 622-9775 C31-CA Lic # 805357
DATE / REVISIONS	DRAFTER: MARIO MENJIVAR SCALE: N.T.S. FILM LA: FN

Permit #F00155398

APPOINTMENT OF FILM THIS PRODUCTION SERVICES, INC. AS AUTHORIZED AGENT AND REPRESENTATIVE

I certify that I am a representative of Valiant Pictures ("Principal") and am
Name of "Principal" / Production Company

authorized to enter into binding contractual agreements on Principal's behalf provided Principal has pre-approved such agreements. I further certify that I am authorized by principal to appoint other representatives and agents for Principal and to give such representatives and agents authority to enter into and bind Principal to agreements relating to the issuance and compliance with location film (e.g. theatrical, television, commercial, and other motion picture filming) and still photographic permits, including the permits themselves and any riders to such permits. Acting on the behalf of Principal in my capacity as it's authorized representative, I appoint Film This Production Services, Inc. (a.k.a. Film This) and it's employees and agents ("Film This") as Principal's authorized representatives and agents to apply for and receive location film (e.g. theatrical, television, commercial, and other motion picture filming) and still photographic permits on behalf of Principal through the *FILML.A., INC.* for any city , county or other jurisdiction where *FILML.A., INC.* operates, in accordance with Principal's instructions, to negotiate, discuss, accept, modify, agree to bind the Principal to the terms and conditions of such permits (including any restrictions and/or community guidelines applicable to any such permit) and to execute such permits on behalf of Principal. Principal understands, acknowledges and agrees that it (and/or it's insurer) remains responsible for liable and all obligations imposed by or incidental to any permit or rider issued to Principal signed by an employee or agent of (including any coordinator, runner or messenger used by) Film This. Principal further agrees to comply with the terms and conditions of any such permits and hereby appoints Film This as an authorized representative to facilitate compliance with such terms and conditions following issuance of such permits and to enter into agreements for Principal with respect thereto. Any person, City, agency, entity or organization (including *FILML.A., INC.* and any city, county or other jurisdiction where *FILML.A., INC.* operates) may rely on this appointment and not need obtain any further authorization for any act described herein. An original or faxed copy of this appointment shall be sufficient and may be treated as an original for all purposes. The appointment may be revoked by Principal at anytime in writing delivered to *FILML.A., INC.*, but in any case shall expire one (1) year from the date of execution set forth below.

I declare under penalty of perjury under the laws of the State of California that I am authorized to appoint Film This as an agent for Principal and based on that authority I hereby appoint Film This as Principal's agent as set forth herein.

Dated 8/20/19

By _____
Representative's Signature

Valiant Pictures
Name of "Principal" (Production Company)

26 Broadway 3rd Flr
Principal's Address

Vincent Lopez
Print Princpal Representative's Name

New York NY 10004
City, State, Zip Code

Location Manager
Representative's Title (i.e. UPM, Loc Mgr)

347-729-5971
Principal's Telephone Number

NOT A PERMIT